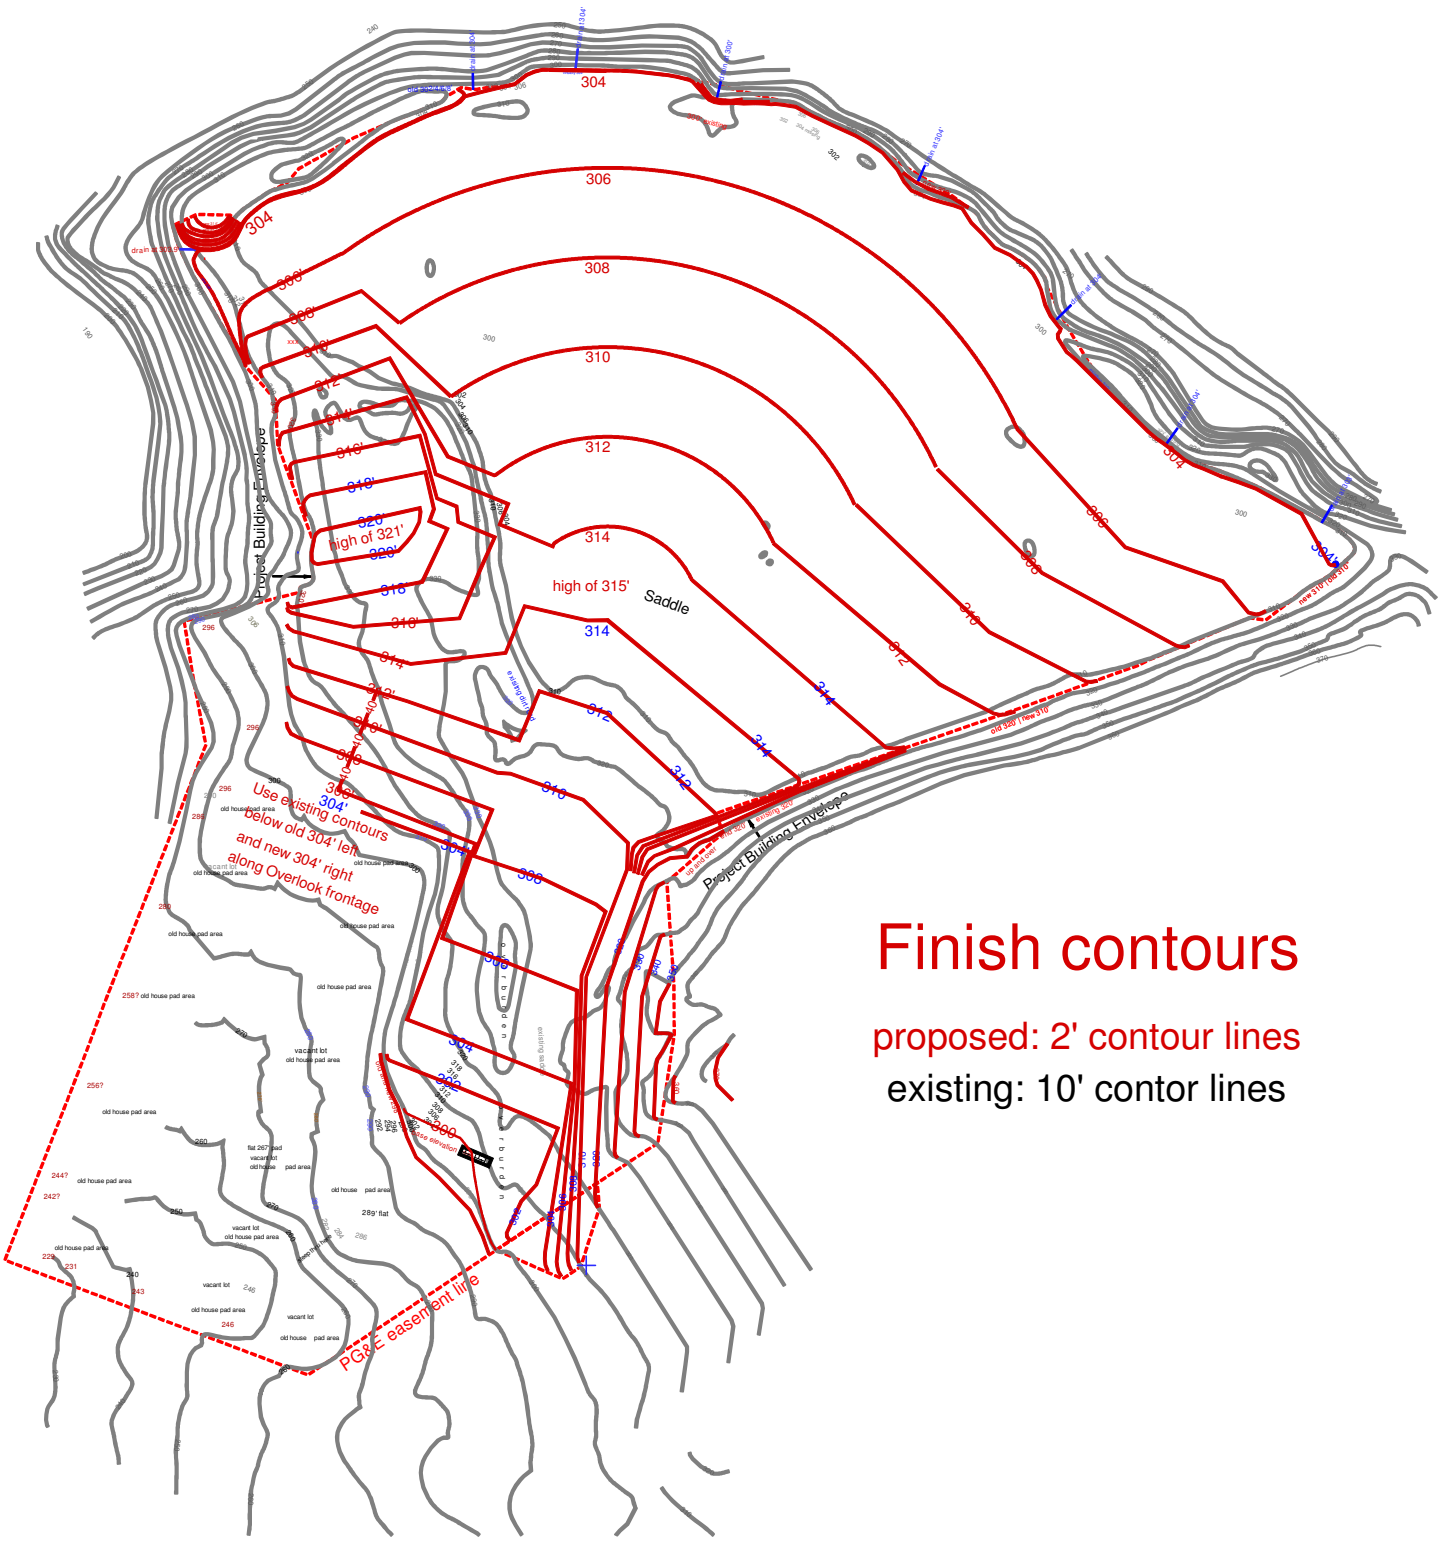

Finish contours

proposed: 2' contour lines

existing: 10' contor lines