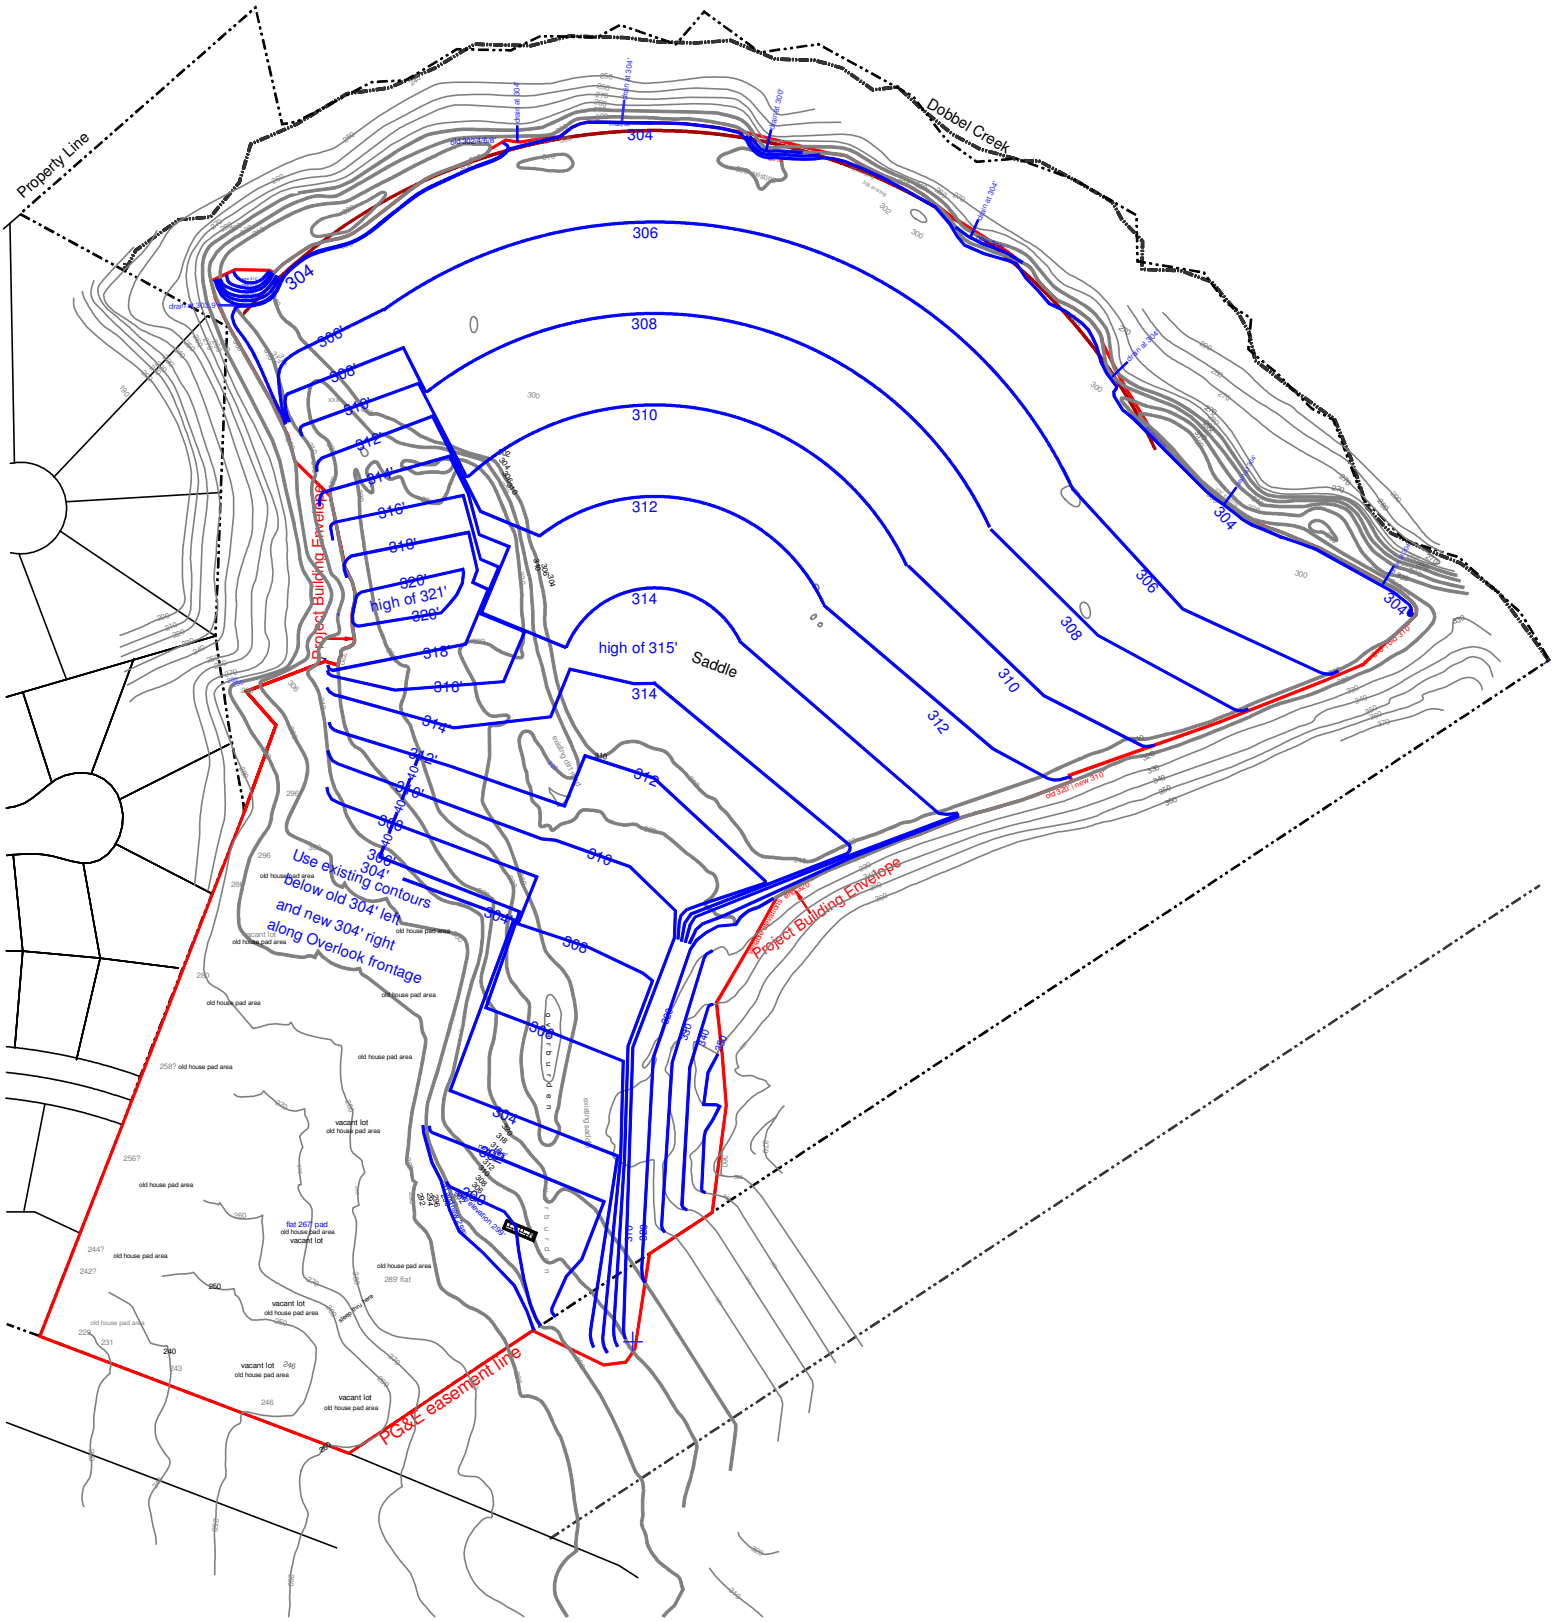
Property Line
Dobbel Creek
304
306
308
310
312
314
316
318
320'
high of 321'
high of 315'
Saddle
Project Building Envelope
Use existing contours
below old 304' left
and new 304' right
along Overlook frontage
PG&E easement line
old house pad area
vacant lot
flat 267 pad